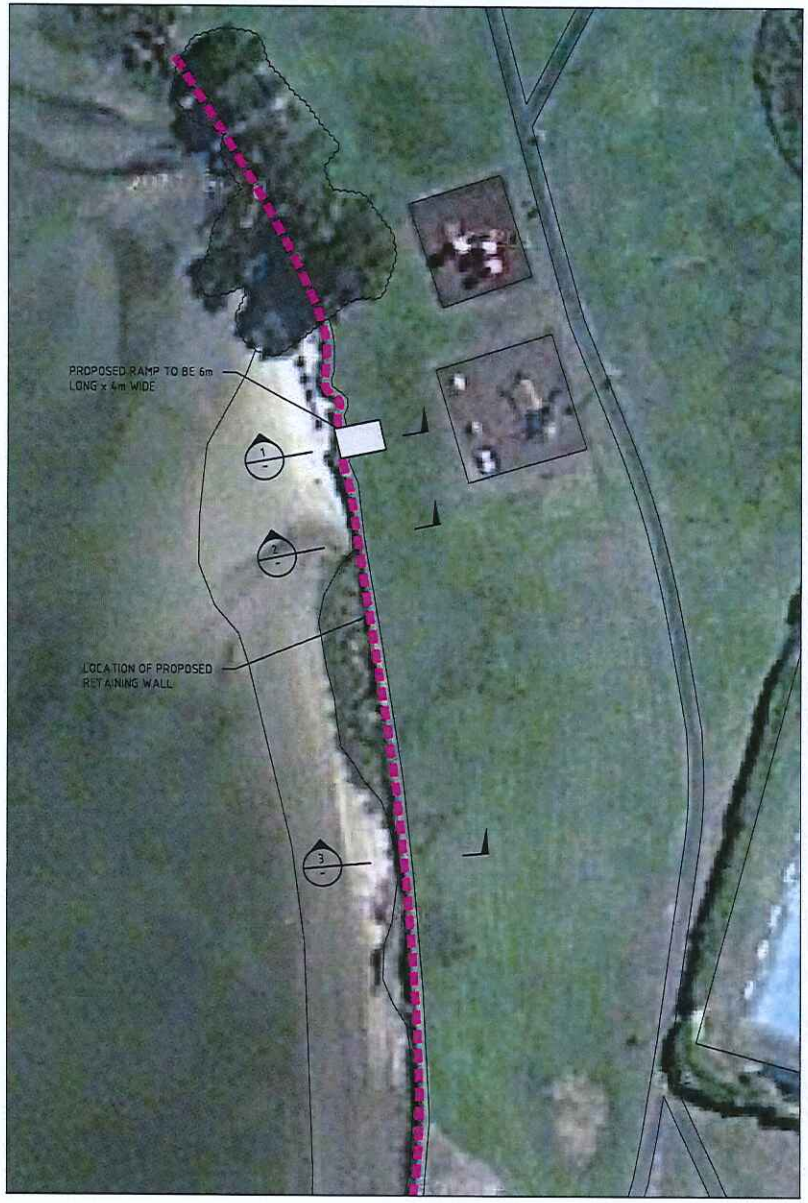


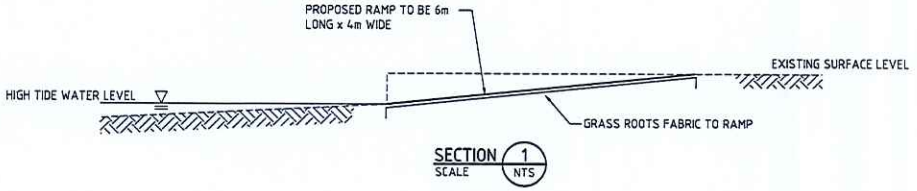


SECTION 1
SCALE NTS

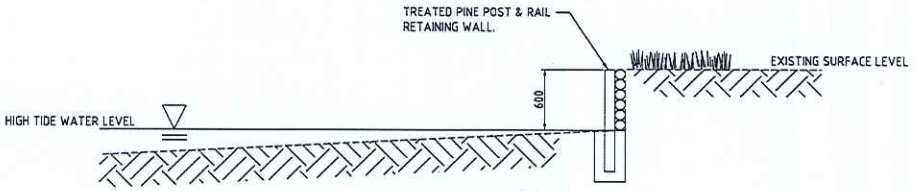


SECTION 2
SCALE NTS

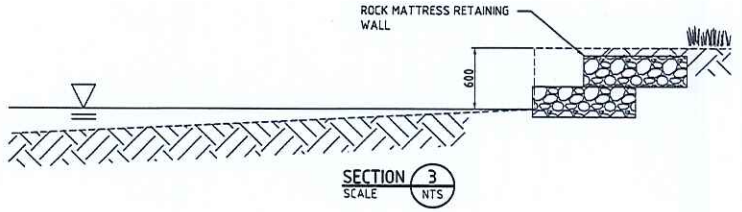


SECTION 3
SCALE NTS

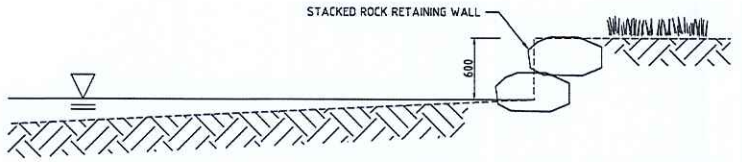


SECTION 3
SCALE NTS

**DRAFT ONLY**

**PRELIMINARY**

| REV. | AMENDMENTS | BY | DATE |
|---|---|---|---|
| | | | |

DO NOT SCALE

WARNING:
THE LOCATION OF SERVICES ARE APPROXIMATE ONLY. IT IS THE CONTRACTOR'S RESPONSIBILITY TO LOCATE ALL SERVICES AND CHECK SERVICE SIZES PRIOR TO COMMENCEMENT OF WORK. NO GUARANTEE IS GIVEN THAT ALL SERVICES ARE SHOWN.

| | | | |
|---|---|---|---|
| SCALE: | NTS | JOB No.: | |
| SURVEY BY: | - | DESIGNED: | |
| DRAWN: | ME | CAD FILE: | |
| APPROVED: | | DATE: | |

PROJECT: YORK COVE FORESHORE
PROPOSED EROSION PROTECTION

DRAWING: SITE PLAN

DRAWING No: A1 SK-01 REV: A