OWNER GEORGE TOWN COUNCIL
LONDON MARSH PTY. LTD.

FOLIO REFERENCE C.T.95273-1, C.T.115481-1, C.T.117199-1.

GRANTEE PART OF LOT 20365 997 2 0 GTD. TO RICHARD GEE.

PLAN OF SURVEY

BY SURVEYOR D.J.McCULLOCH. — G.J.WALKEM & CO.

LOCATION

LAND DISTRICT OF DORSET.
PARISH OF BLANDFORD.

SCALE 1:5000 LENGTHS IN METRES

SP REGISTERED NUMBER 130563

~~APPROVED~~ EFFECTIVE FROM 11 NOV 1998

Recorder of Titles

MAPSHEET MUNICIPAL CODE No. 111. (4845-52)

LAST UPI No. EXS52 FTX42 5003101

LAST PLAN No. P95273, P115481, P117199.
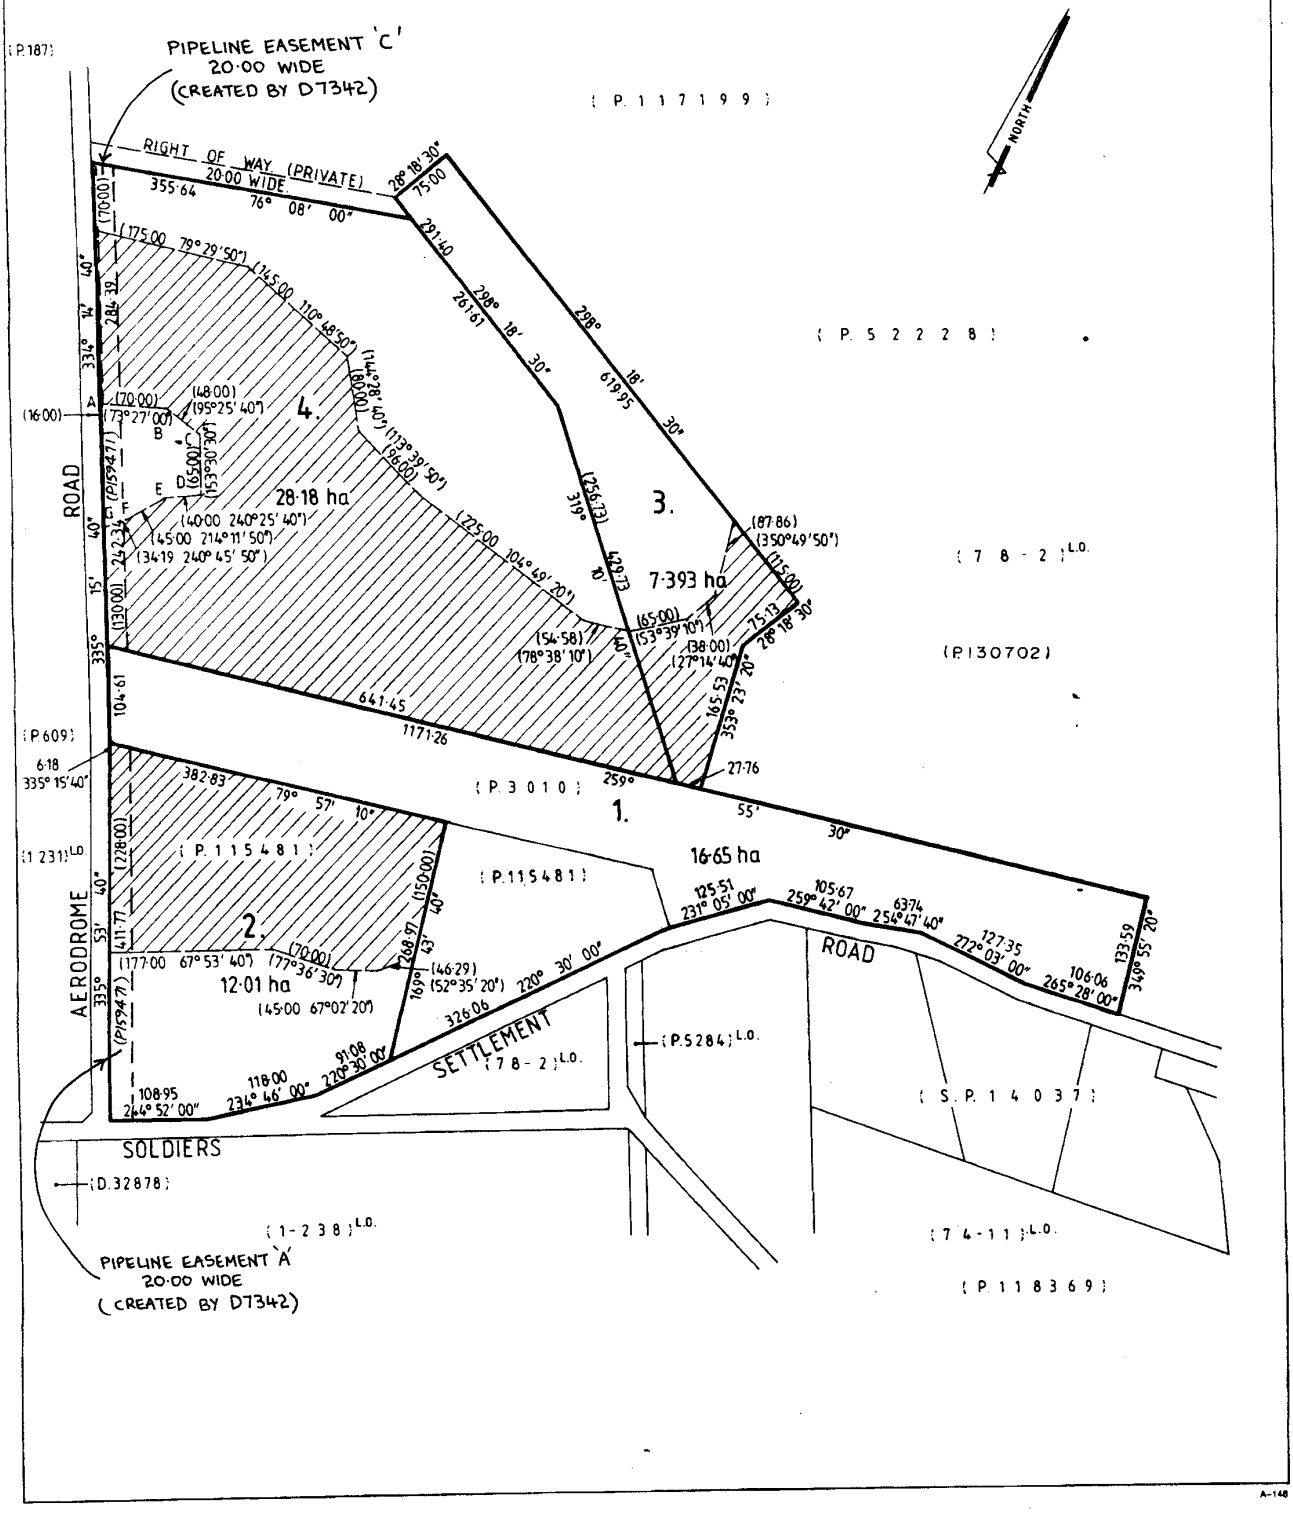
ALL EXISTING SURVEY NUMBERS TO BE CROSS REFERENCED ON THIS PLAN